F.H.W.A. REG. NO.	STATE	FED. AID PROJECT NO.	SHEET NO.	TOTAL SHEETS
–	D.C.	– – –		

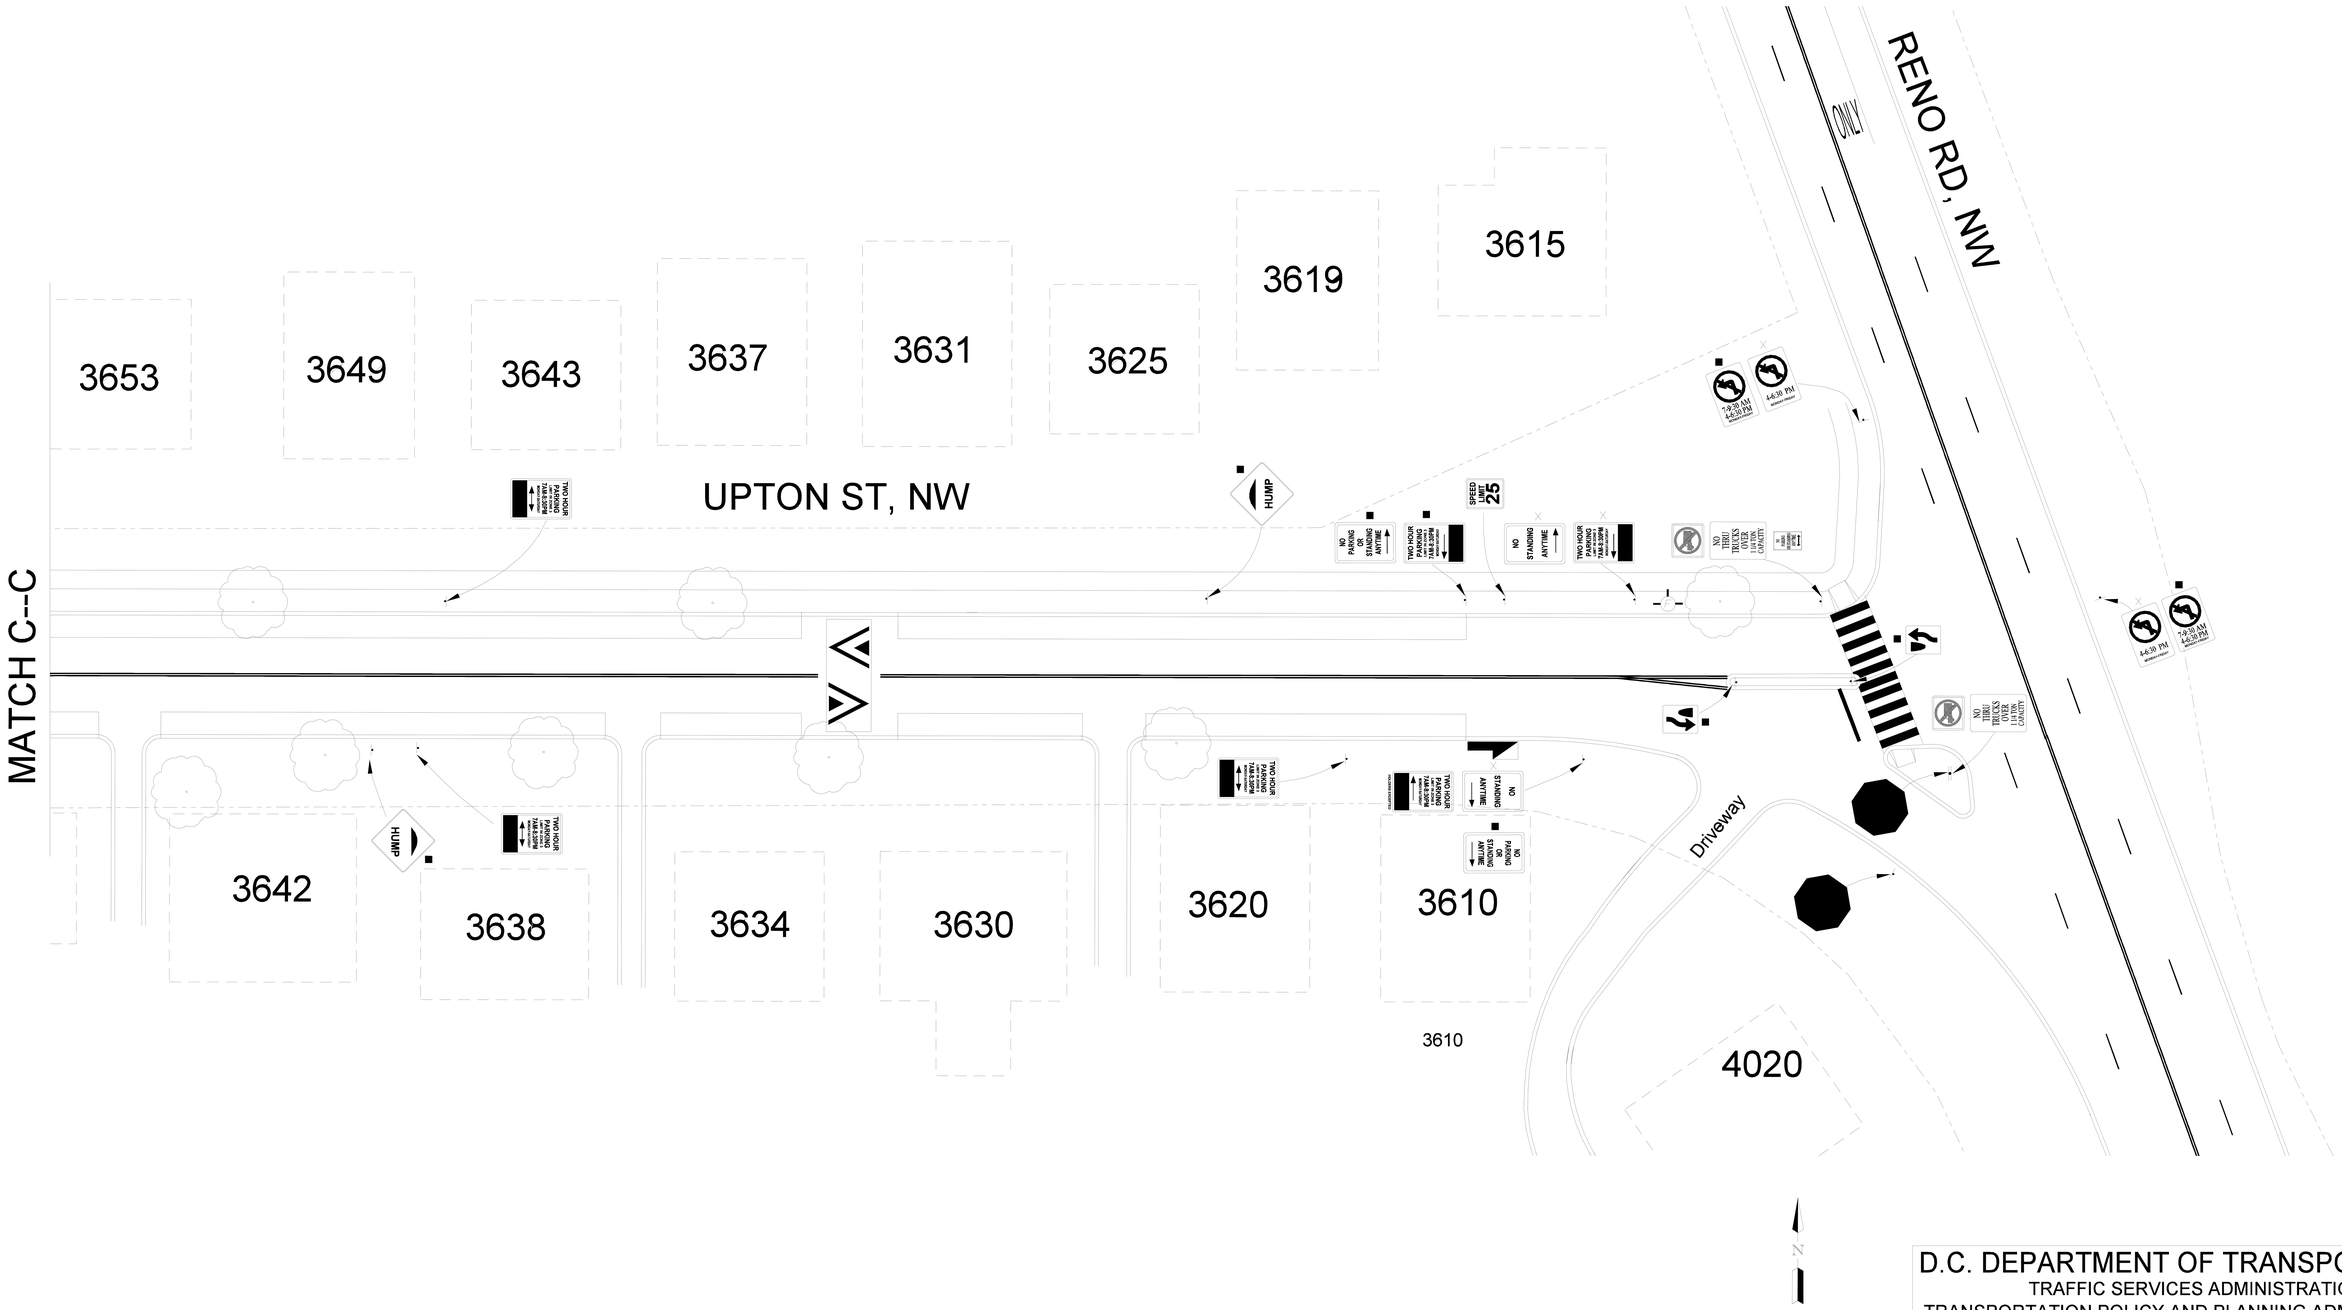

■ PROPOSED SIGN TO BE INSTALLED
⊘ EXISTING SIGN TO BE REPLACED
X EXISTING SIGN TO BE REMOVED
=== CURB AND GUTTER TO BE REMOVED
◣ CATCH BASIN
· SIGN
WHEEL CHAIR RAMP
TREE

Precision Systems, Inc.
Engineers, Planners and Architects
WASHINGTON, D.C.

NO.	DESCRIPTION	NAME	DATE

REVISIONS

D.C. DEPARTMENT OF TRANSPORTATION
TRAFFIC SERVICES ADMINISTRATION
TRANSPORTATION POLICY AND PLANNING ADMINISTRATION

TRAFFIC CALMING PROJECT
UPTON STREET, N.W.

RECOMMENDED BY
APPROVED BY

DESIGNED BY
DRAWN BY
CHECKED BY
SCALE 1"=20'
DATE
SHEET 4 OF 4
DRAWING NO.

AWINGS\Sheet 4 (36X24).dgn 10/27/2003 05:37:12 PM