| F.H.W.A. REG. NO. | STATE | FED. AID PROJECT NO. | SHEET NO. | TOTAL SHEETS |
|---|---|---|---|---|
| – | D.C. | – – – | | |

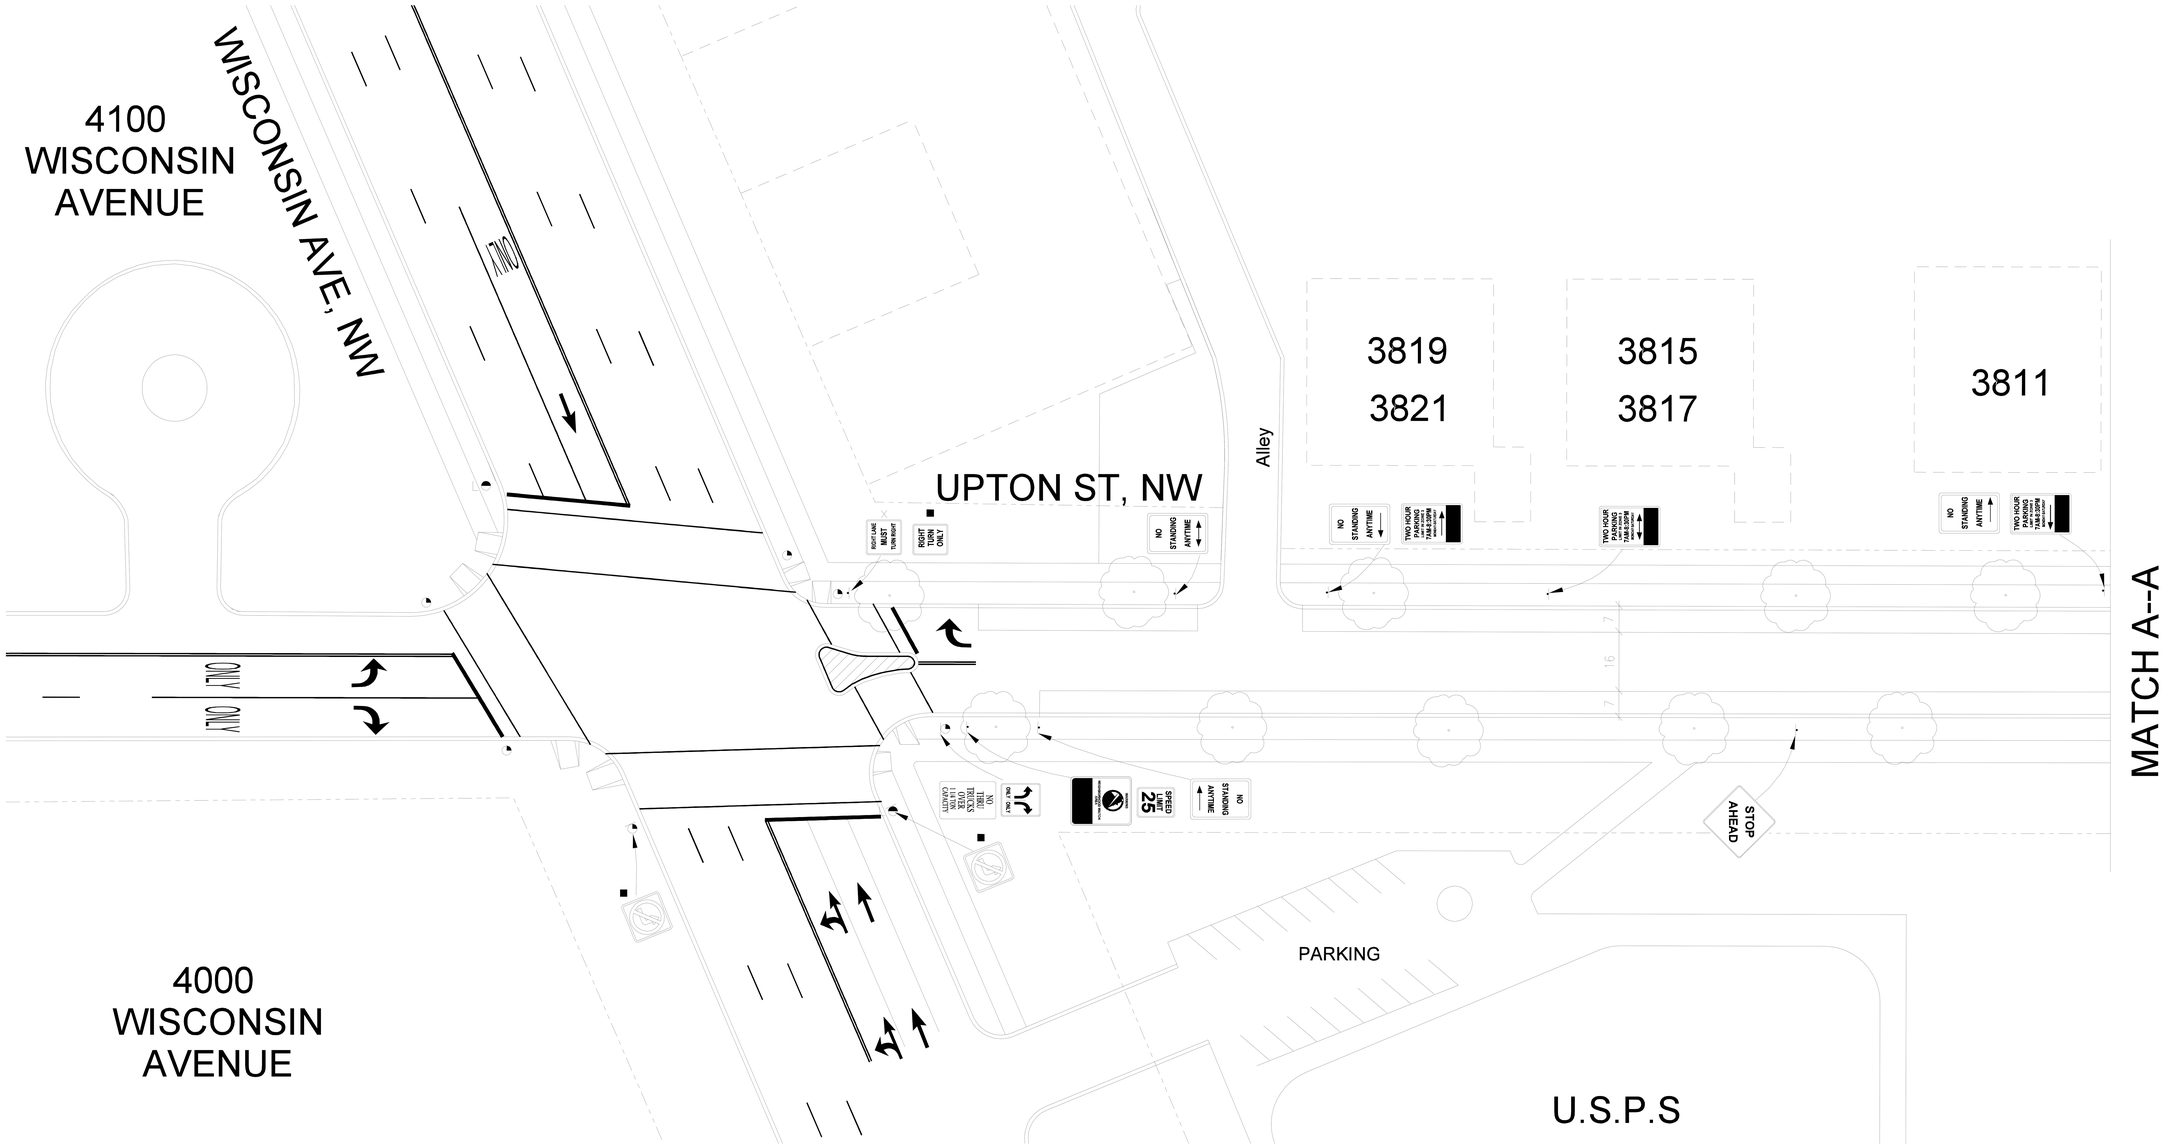


- PROPOSED SIGN TO BE INSTALLED
- EXISTING SIGN TO BE REPLACED
- EXISTING SIGN TO BE REMOVED
- CURB AND GUTTER TO BE REMOVED
- CATCH BASIN
- SIGN
- WHEEL CHAIR RAMP
- TREE

**Precision Systems, Inc.**
Engineers, Planners and Architects
WASHINGTON, D.C.

| NO. | DESCRIPTION | NAME | DATE |
|---|---|---|---|
| | | | |

REVISIONS

# D.C. DEPARTMENT OF TRANSPORTATION
TRAFFIC SERVICES ADMINISTRATION
TRANSPORTATION POLICY AND PLANNING ADMINISTRATION

TRAFFIC CALMING PROJECT
UPTON STREET, N.W.

RECOMMENDED BY
APPROVED BY

DESIGNED BY
DRAWN BY
CHECKED BY
SCALE 1"=20'
DATE
SHEET 1 OF 4
DRAWING NO.

AWINGS\Sheet 1 (36X24).dgn 10/27/2003 05:36:09 PM